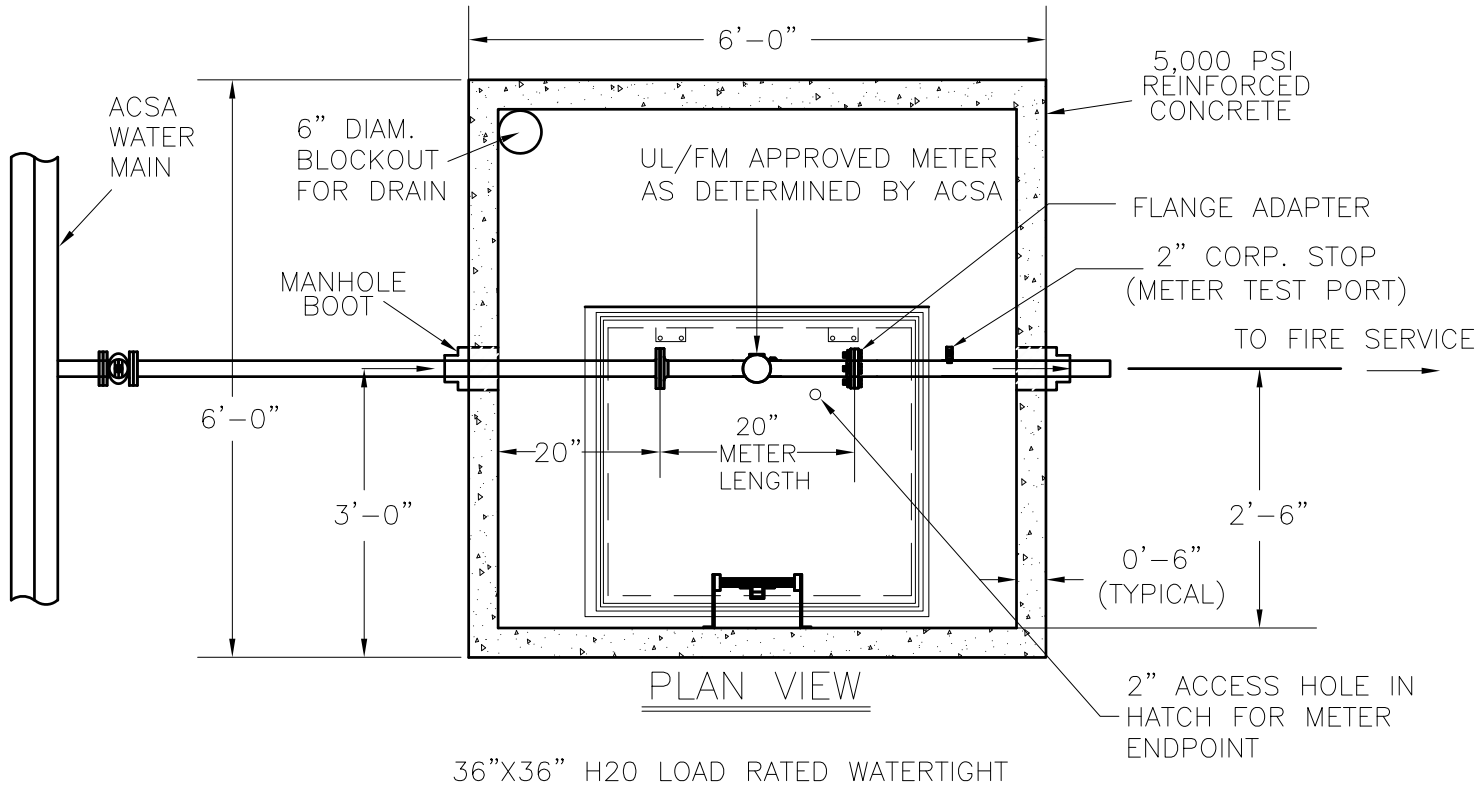

PLAN VIEW

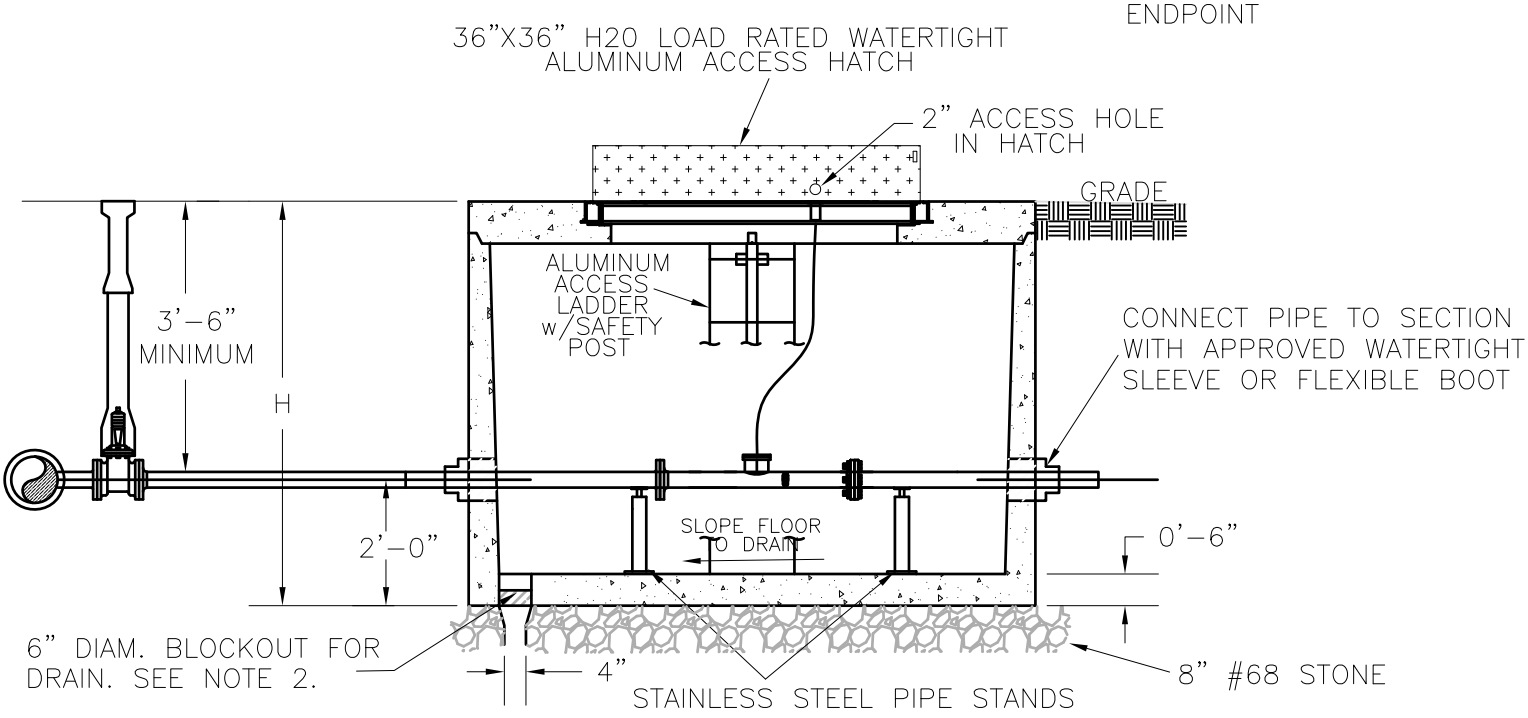

PROFILE VIEW

NOTES:

(1) SUBMITTALS MUST BE APPROVED BY THE ACSA BEFORE THE VAULT IS ORDERED.

(2) WHEN POSSIBLE, PIPE TO ATMOSPHERE–4" SCH 40 PVC PIPE. CHECK WITH ACSA ABOUT DRAIN PIPE LOCATION AND CONFIGURATION BEFORE CORING OUT THE BLOCKOUT. NOTIFY ACSA ENGINEERING DEPT. IN AREAS OF HIGH WATER TABLE.

AUGUSTA COUNTY SERVICE AUTHORITY VERONA, VIRGINIA	
SCALE: NTS	DRAWN BY: ACSA
DATE: AUGUST 2020	REVISED: APRIL 2021
TYPICAL VAULT FOR FIRE LINE METERS	
DRAWING NUMBER: W-10A	PAGE: *1 OF 1*