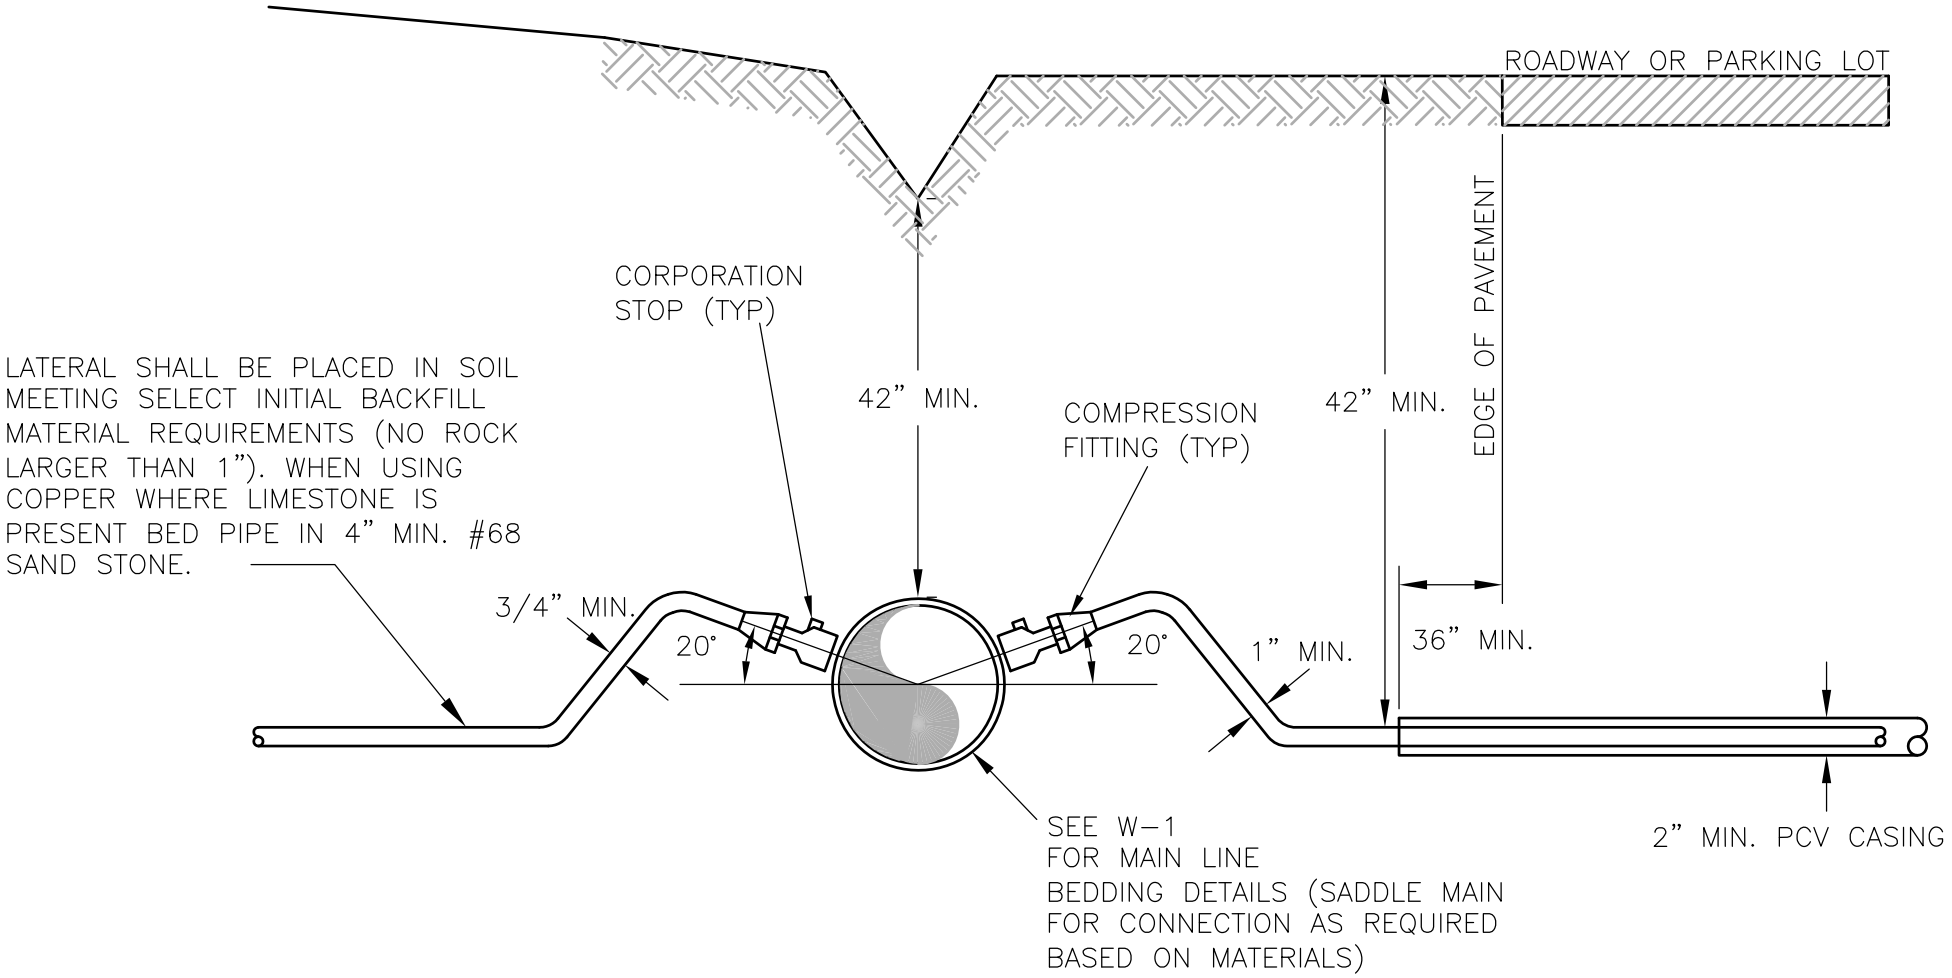

METER SIZE	LATERAL SIZE
5/8"	3/4"(1" IF CROSSING ROADWAY)
5/8" DOUBLE CONN.	1"
3/4"	1"
1"	1"

MATERIALS:
-COPPER SHALL BE USED FOR ALL NEW SERVICES.
-HDPE MAYBE APPROVED ONLY ON MAINS CURRENTLY IN SERVICE

AUGUSTA COUNTY SERVICE AUTHORITY
VERONA, VIRGINIA

SCALE: NTS	DRAWN BY: ACSA
DATE: FEB. 1996	REVISED: NOV. 2014

TYPICAL WATER SERVICE LATERAL INSTALLATION 5/8" - 1" METERS

DRAWING NUMBER: *W-6*	PAGE: *1 OF 1*